N. CROTON AVE. (SR108); ADT - 8,100; POSTED SPEED - 30MPH
ROADWAY WIDTH, CURB TO CURB - 30'; 6' WIDE CONCRETE SIDEWALKS (BOTH SIDES OF ROAD)
8' DISTANCE FROM STONE WALL TO FACE OF CURB, SOUTHBOUND

New Castle Riverwalk Project

Connection to Neshannock Trail
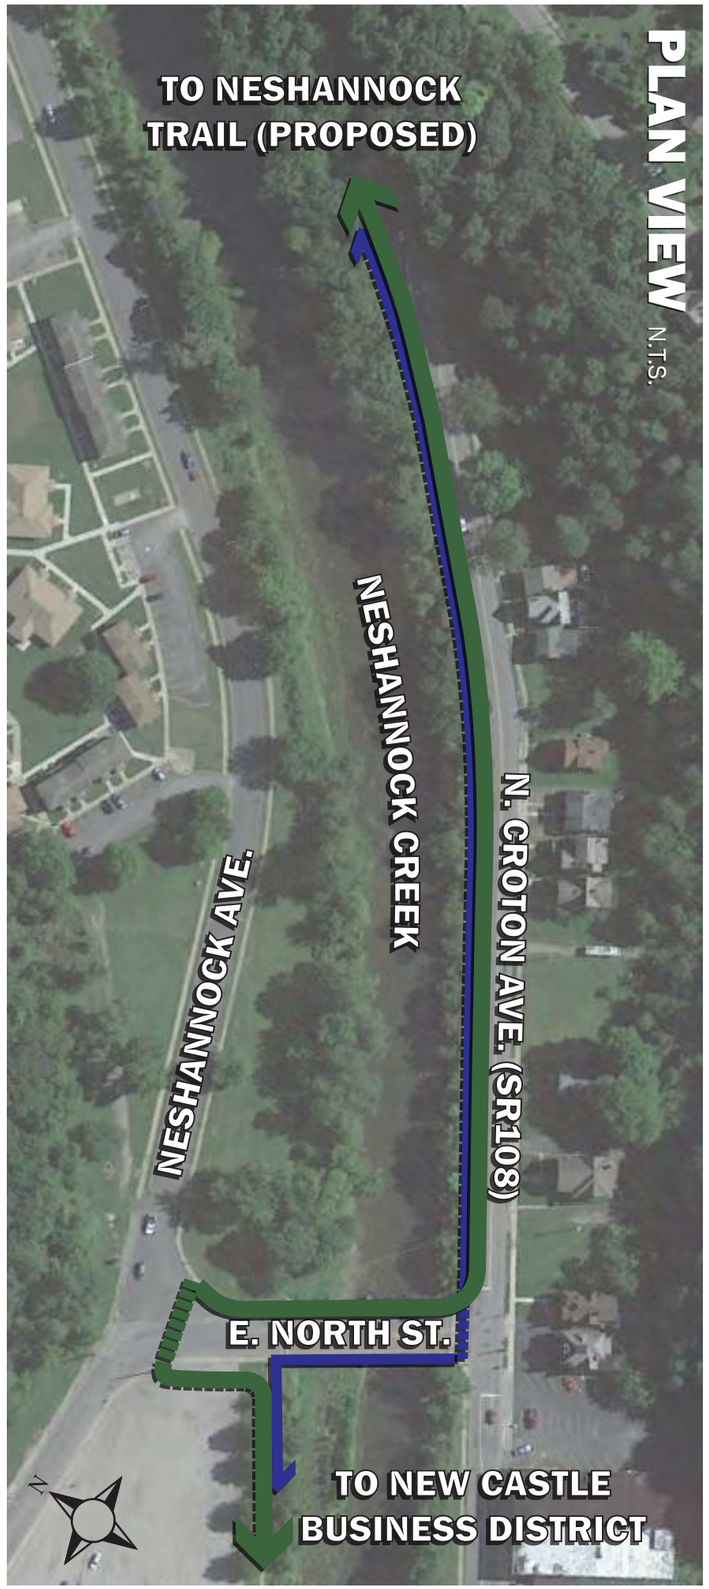
Mackin
Mackin Engineering Company
RIDC Park West
117 Industry Drive, Pittsburgh, PA 15275
(412) 788-0472
www.mackinengineering.com